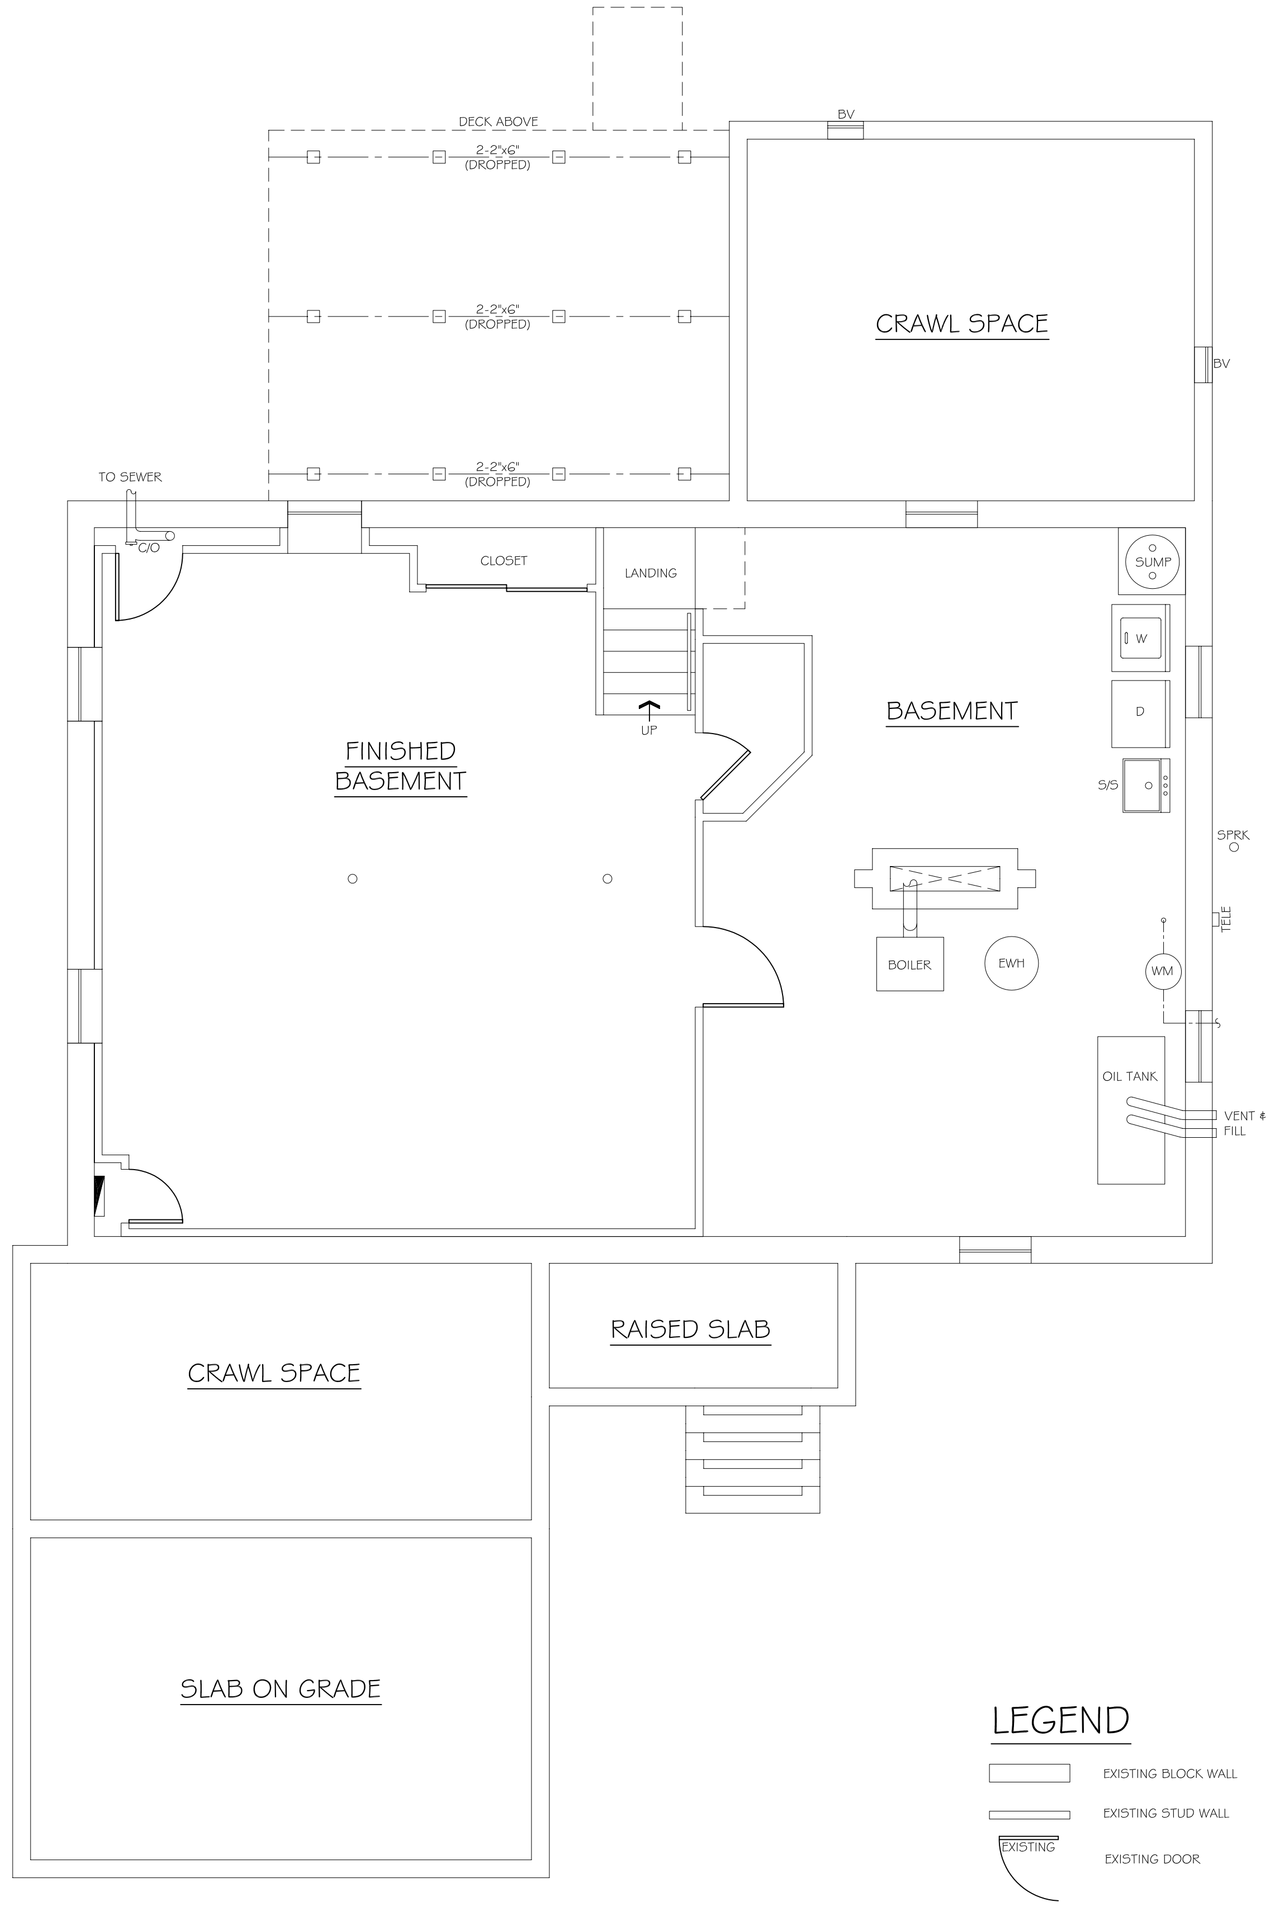

LEGEND

- EXISTING BLOCK WALL
- EXISTING STUD WALL
- EXISTING DOOR (EXISTING)
- EXISTING WINDOW (EXISTING)
- LINE OF EXISTING ITEM
- CENTERLINE OF EXISTING ITEM
- LINE OF EXISTING HIDDEN ITEM

EXISTING PLAN (BSMT)

SCALE : 1/4" = 1'-0"

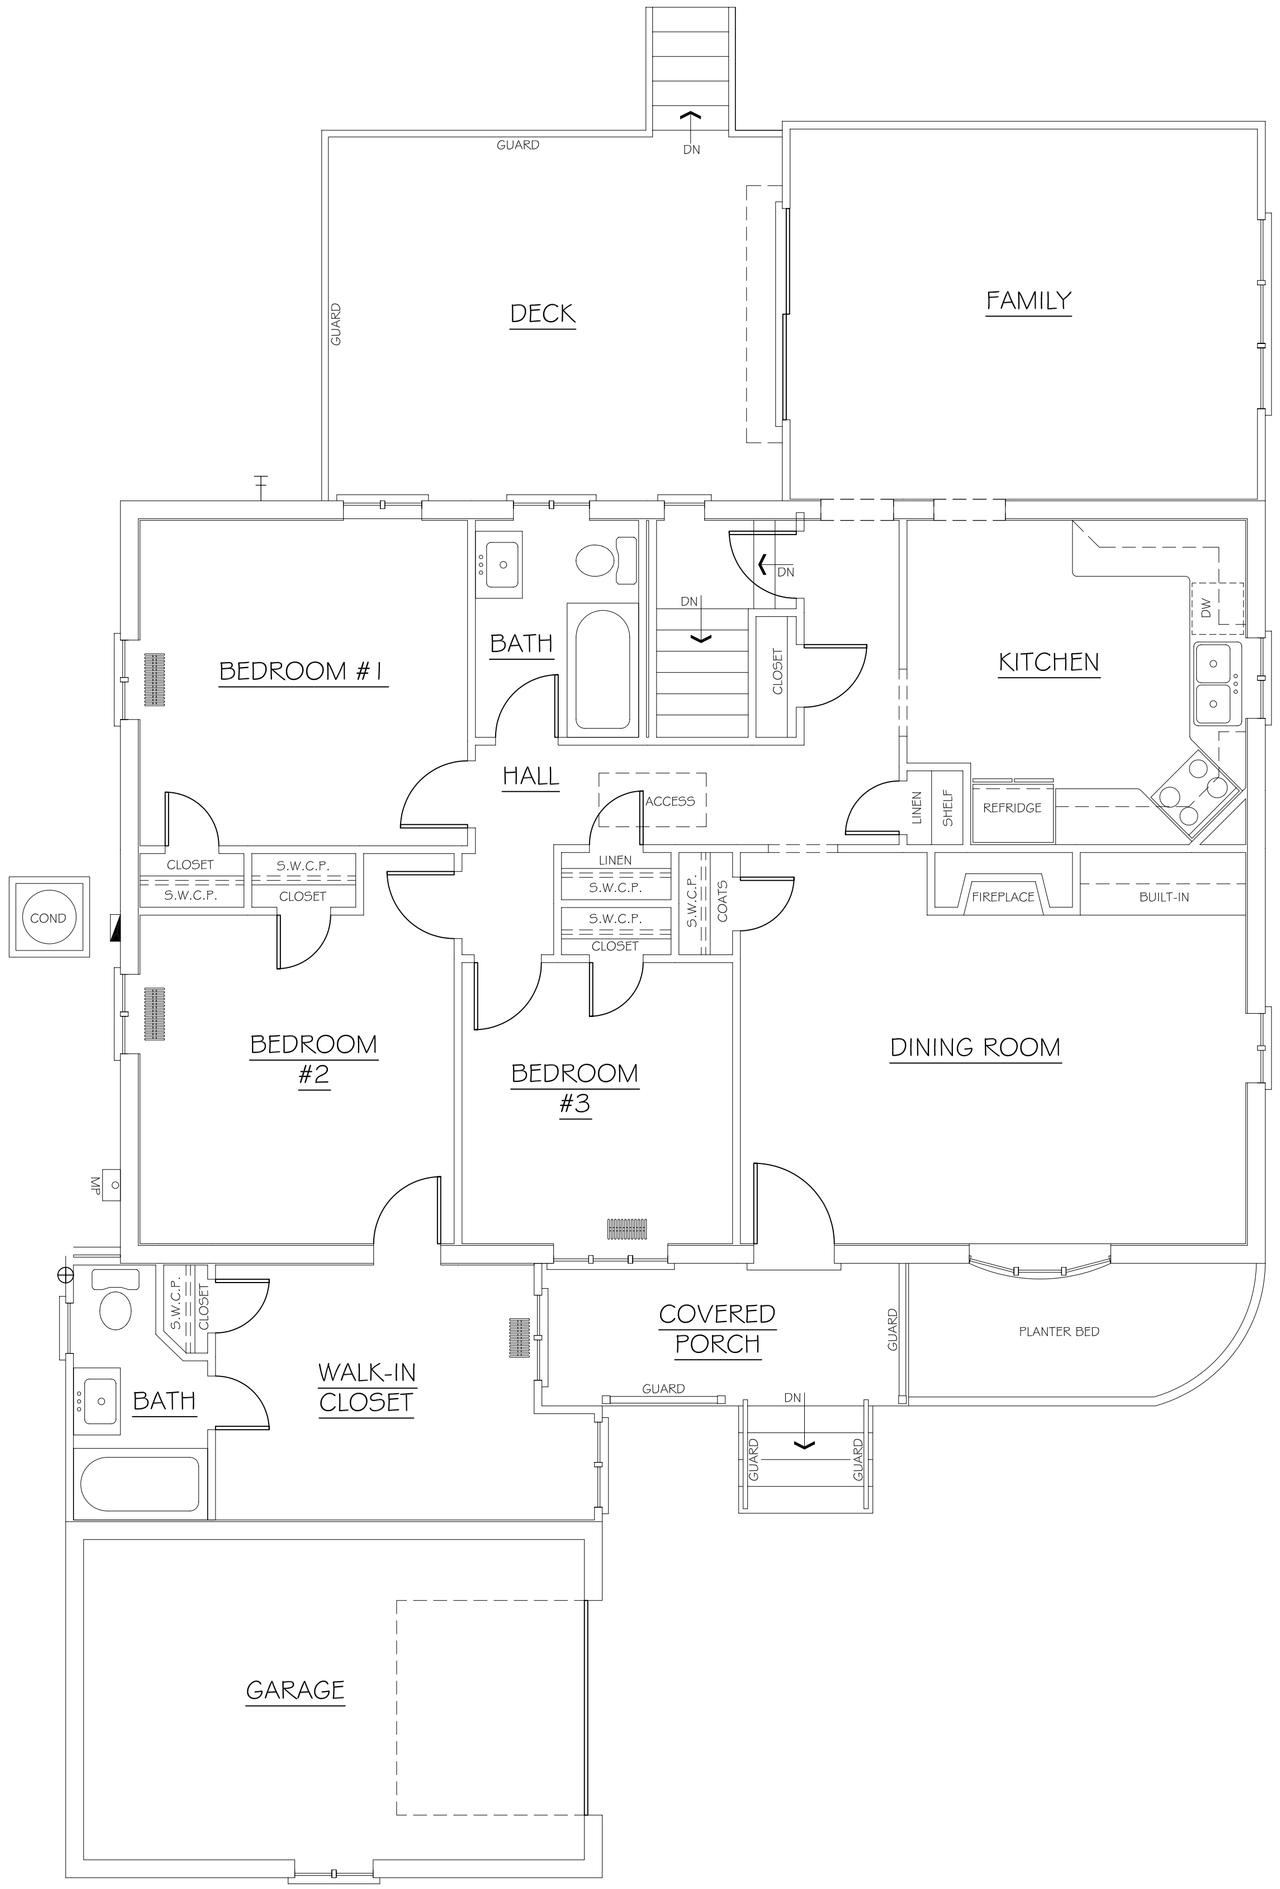

EXISTING PLAN (1ST)

SCALE : 1/4" = 1'-0"

PRIMIANO ARCHITECTURE

26 OLD TRENTON ROAD
EAST WINDSOR, NJ 08512
609-235-9216
JOSEPH@PRIMIANOARCHITECTURE.COM

JOSEPH PRIMIANO
LIC. NO. 21AI01765500

THIS SET OF PLANS IS AN INSTRUMENT OF SERVICE AND IS THE PROPERTY OF THE ARCHITECT. THESE PLANS MAY NOT BE USED FOR ANY OTHER PROJECT NOR SOLD WITHOUT THE ARCHITECT'S WRITTEN AUTHORIZATION.

REVISIONS

NO.	DESCRIPTION	DATE

PROJECT

BLOCK: 11.01
LOT: 17
976 ALEXANDER ROAD
WEST WINDSOR
MERCER COUNTY
NEW JERSEY

OWNER

NATHAN & ALISON PRUSSING
976 ALEXANDER ROAD
PRINCETON JUNCTION, NJ
08550

SHEET DESCRIPTION

EXISTING FIRST AND SECOND FLOOR PLAN

SCALE: AS NOTED
CHECKED BY: JP
DRAWN BY: TS
DATE: 11/21/2022
JOB NO. 2022011

V-3B